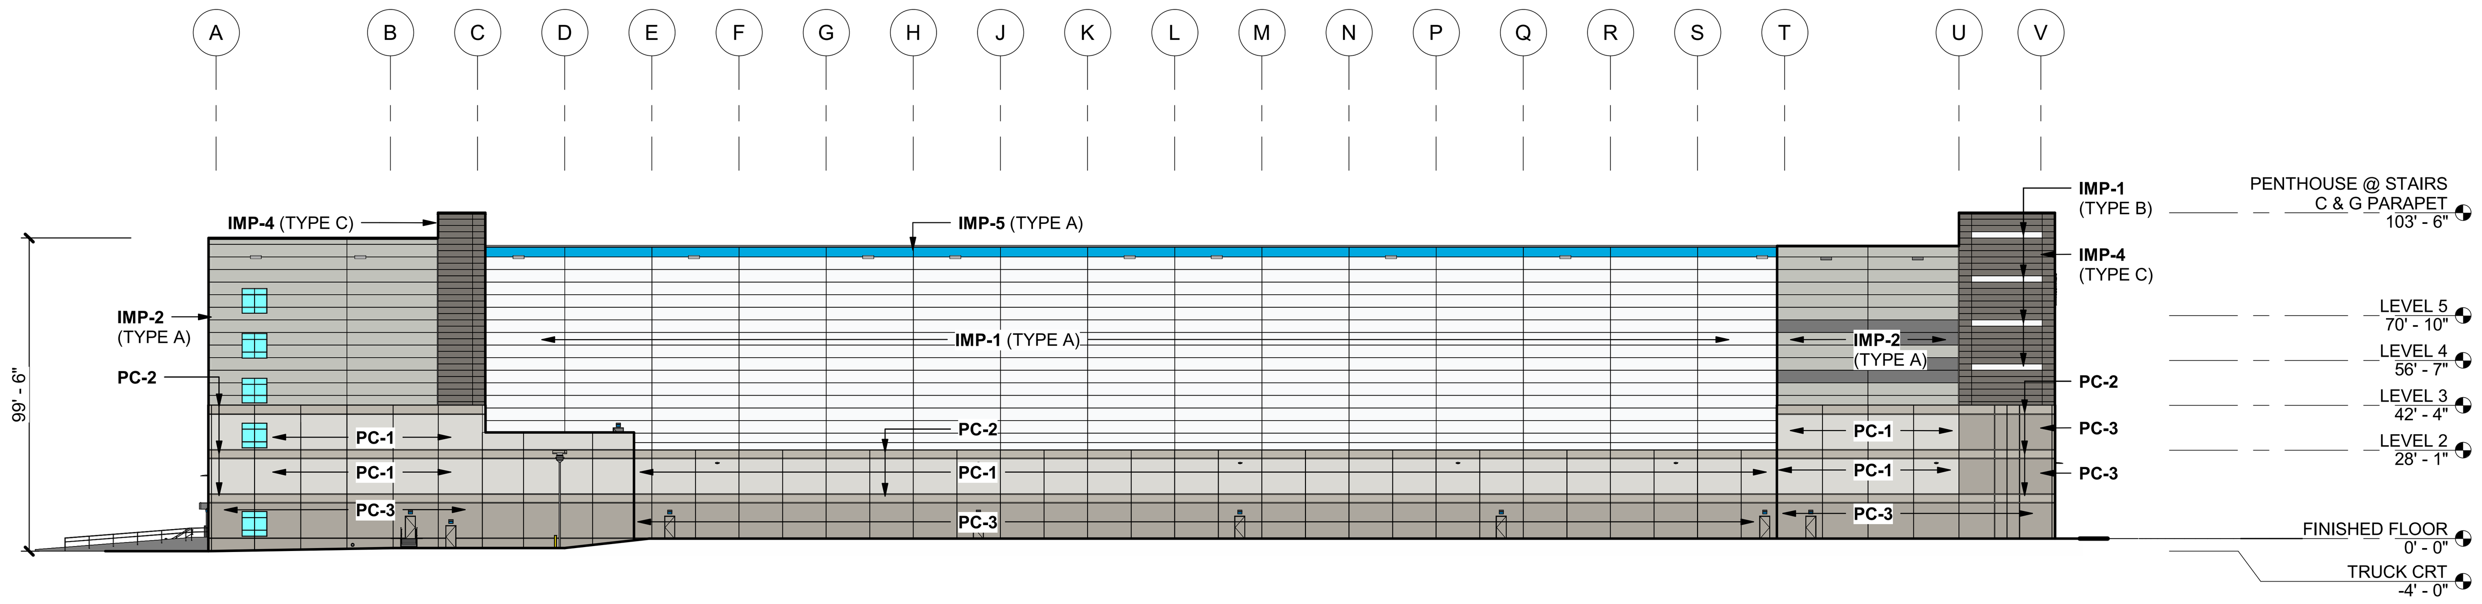

1A A4.1 COLOR - OVERALL BUILDING ELEVATION - EAST
SCALE: 1" = 40'-0"

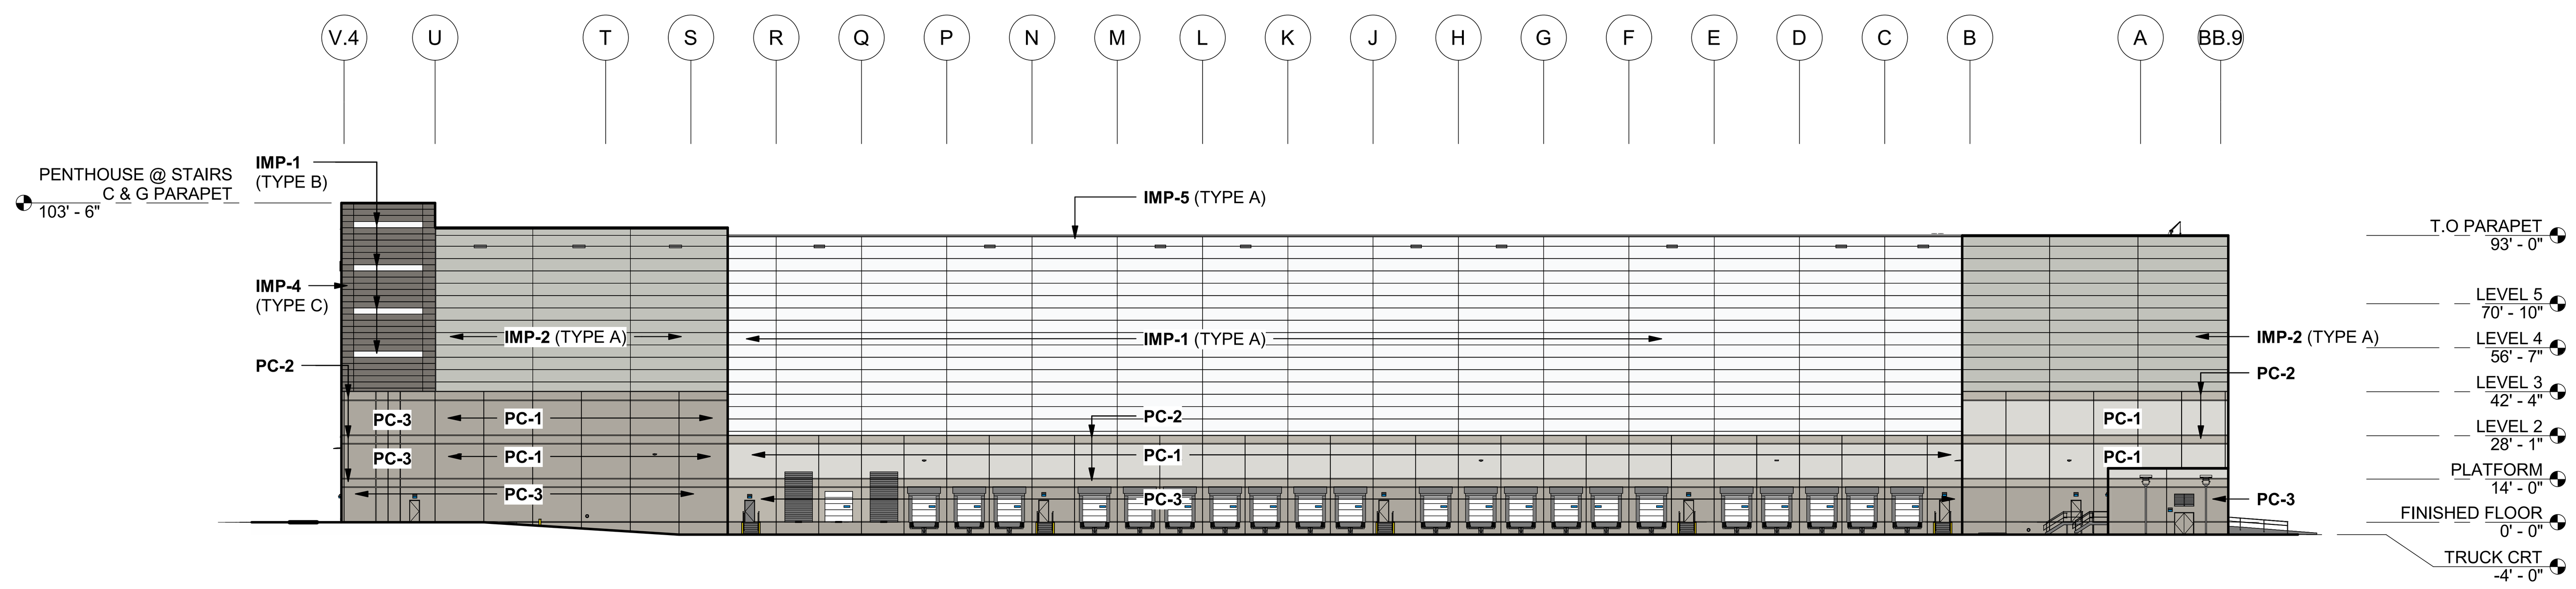

2A A4.1 COLOR - OVERALL BUILDING ELEVATION - WEST.
SCALE: 1" = 40'-0"

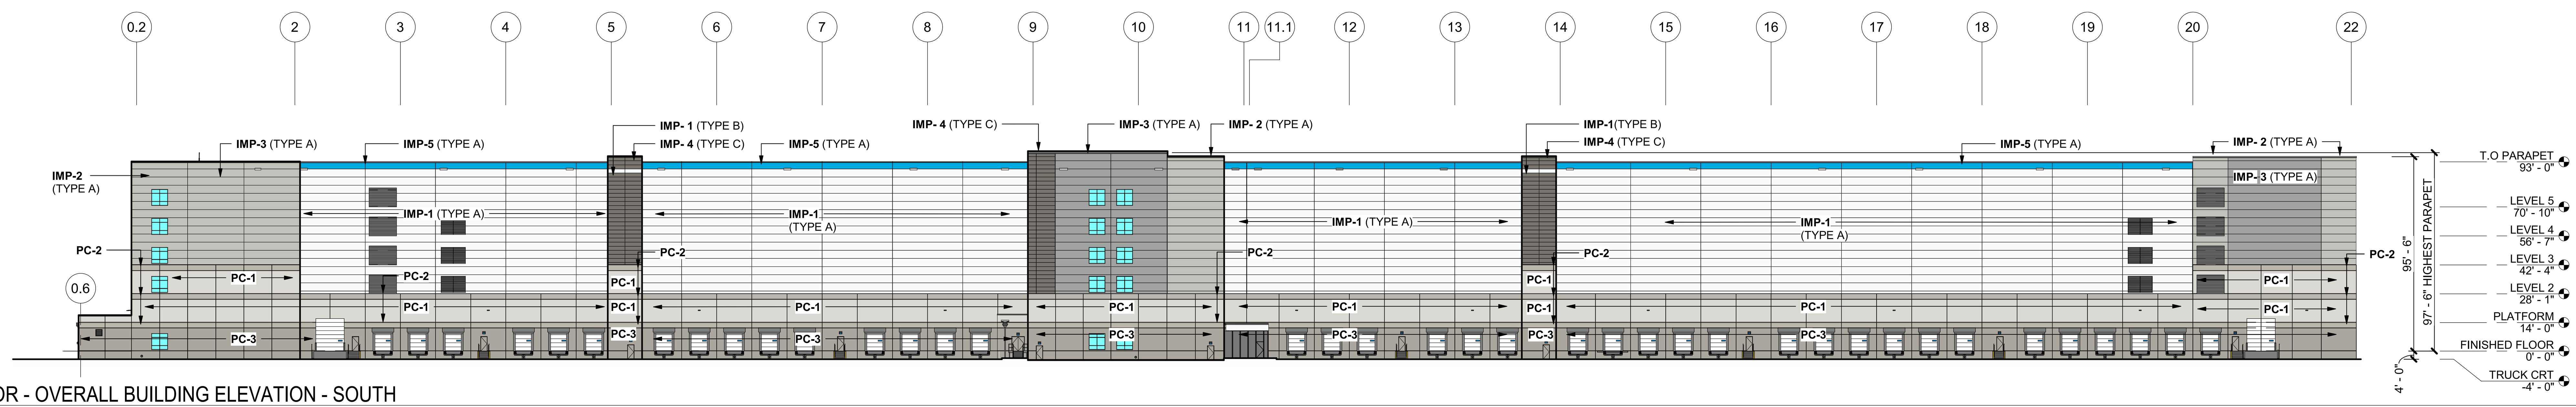

3A A4.1 COLOR - OVERALL BUILDING ELEVATION - SOUTH
SCALE: 1" = 40'-0"

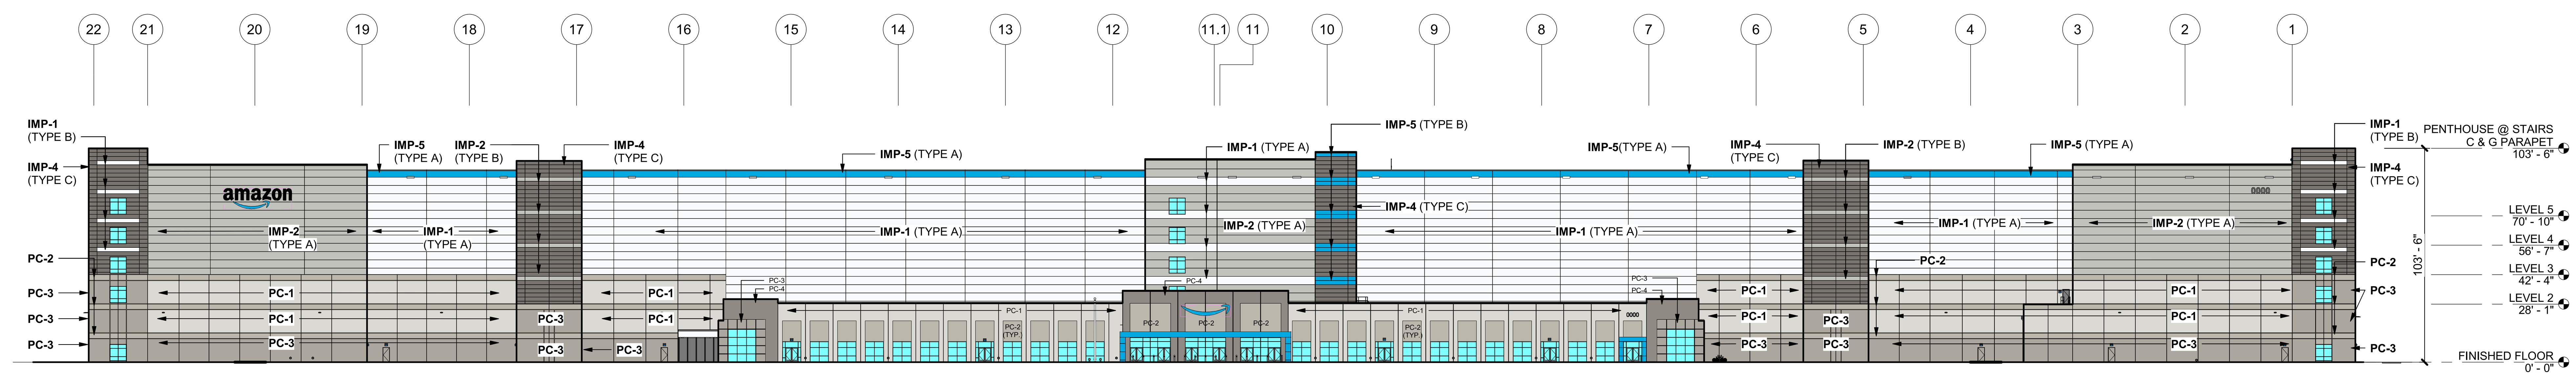

4A A4.1 COLOR - OVERALL BUILDING ELEVATION - NORTH.
SCALE: 1" = 40'-0"

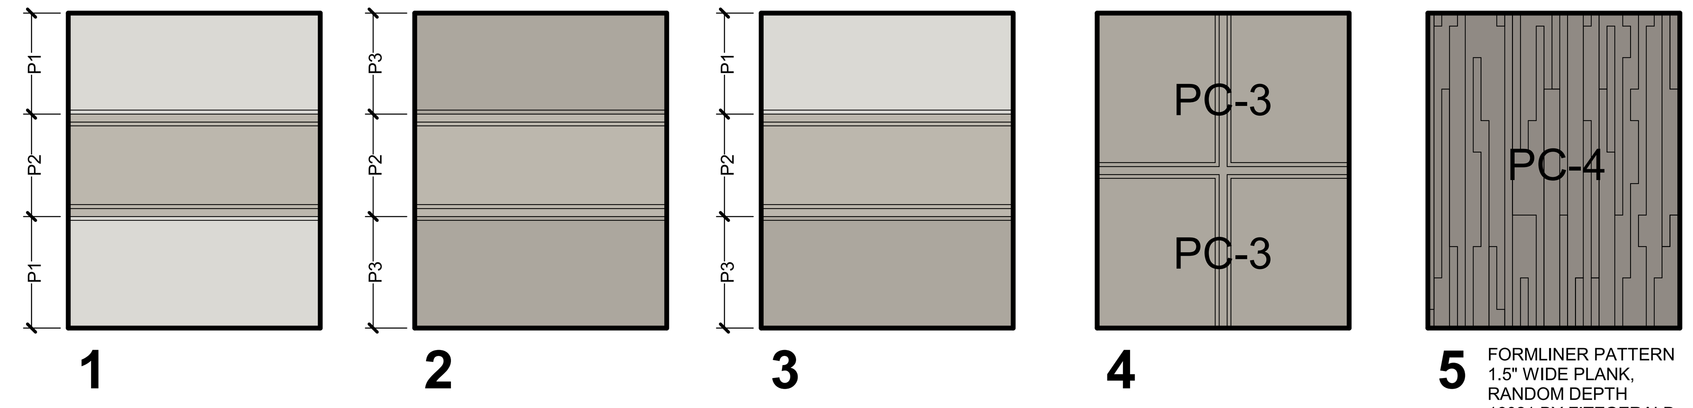

FORMLINER PATTERN
1.5" WIDE PLANK,
RANDOM DEPTH
16021 BY FITZGERALD

BUILDING FINISH KEY

- **IMP-1** INSULATED METAL PANEL - 1, FLUROPON - 'ASCOT WHITE'
- **IMP-2** INSULATED METAL PANEL - 2, FLUROPON - 'DRIFTWOOD'
- **IMP-3** INSULATED METAL PANEL - 3, FLUROPON - 'DOVE GRAY'
- **WAVE IMP-4** INSULATED METAL PANEL - 4 - RIBBED PROFILE (TYPE C), FLUROPON - 'ZINC GRAY'
- **IMP-5** INSULATED METAL PANEL - 5, FLUROPON - MATCH PPG TENANT BLUE 'PANTONE 2995C', RGB 0 169 224
- **PC-1** CONC. PANEL, SW 7646 (FIRST STAR)
- **PC-2** CONC. PANEL, SW 7016 (MINDFUL GRAY)
- **PC-3** CONC. PANEL, SW 7017 (DORIAN GRAY)
- **PC-4** CONC. PANEL, SW 7018 (DOVE TAIL)
- **PC-5** CONC. PANEL, SW 9174 (MOTH WING)

BUILDING ELEMENTS	COLOR	GUARD HOUSE ELEMENTS
METAL COPING	PAC-CLAD 'SLATE GRAY'	SEE SHEETS A-102A & A-103A
METAL DOWNSPOUT AND CONDUCTOR HEADS	PAC-CLAD 'SLATE GRAY'	
THRU - WALL SCUPPERS	PAC-CLAD 'SLATE GRAY'	
HOLLOW METAL DOORS AND FRAMES	COLOR TO MATCH PC-2	
EXTERIOR METAL RAILINGS, STAIRS AND LANDINGS	GALVANIZED - NO PAINT	**PUMP HOUSE ELEMENTS**
PRE-FABRICATED SMOKER'S CANOPIES	MIST WHITE - 4-CRT-30	SEE SHEET A-104
ENTRY AND RECRUITING COMPOSITE METAL CANOPY	PANTONE 2995C	
STOREFRONT & CURTAIN WALL	DARK BRONZE	
LIGHT POLE BASES OUTSIDE CURBED ISLANDS LIGHT POLE BASES INSIDE CURBED ISLANDS	SAFETY YELLOW COLOR TO MATCH PC-2	

*NOTE: ALL CHANGE IN WALL PAINT COLORS AND IMP COLORS SHALL OCCUR AT INSIDE CORNERS.

DLRGROUP
© DLR Group

MSV1
BLUEWATER PROPERTY GROUP
LAND SOUTH OF NYS ROUTE 5S, FLORIDA, NY

CONCEPTUAL DESIGN
1.17.2025
REVISIONS

57-25115-00

CONCEPTUAL ELEVATIONS

A4.1