



1
A500
3D VIEW

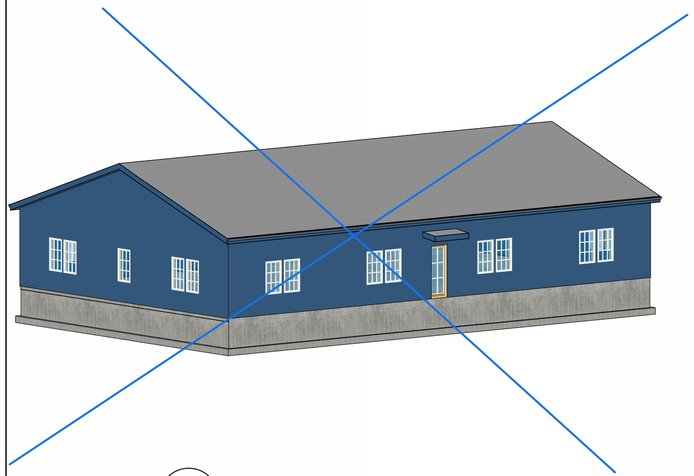

2
A500
3D VIEW 2

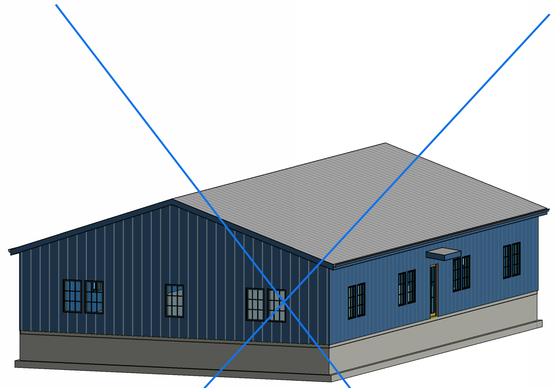

A500

SCALE:
AS SHOWN

REV No.	DESCRIPTION	DATE	BY

3D VIEWS

WINN CONSTRUCTION
SERVICES, INC.
STATE ROUTE 5S, FLORIDA NY

TOWN OF FLORIDA MONTGOMERY COUNTY, NY

DRAFT
NOT FOR
CONSTRUCTION

IT IS A VIOLATION OF THE NEW YORK STATE EDUCATION LAW FOR ANY PERSON TO ALTER THESE PLANS, SPECIFICATIONS OR REPORTS IN ANY WAY, UNLESS HE IS ACTING UNDER DIRECTION OF A LICENSED PROFESSIONAL ENGINEER.
COPYRIGHT 2026 TACONIC ENGINEERING, DPC.
DO NOT REPRODUCE WITHOUT WRITTEN CONSENT.


TACONIC ENGINEERING, DPC
PO BOX 272 CHATHAM NY 12037 (518) 392-6660

©COPYRIGHT

TACONIC JOB#
26027

DRAWN BY: Author
DESIGNED BY: Designer
APPROVED BY: CAL
ISSUED
03/03/2026

Autodesk Docs://26027_Winn Construction_State Hwy 5S, Florida NY/26027_WIN CONSTRUCTION_ARCH.rvt

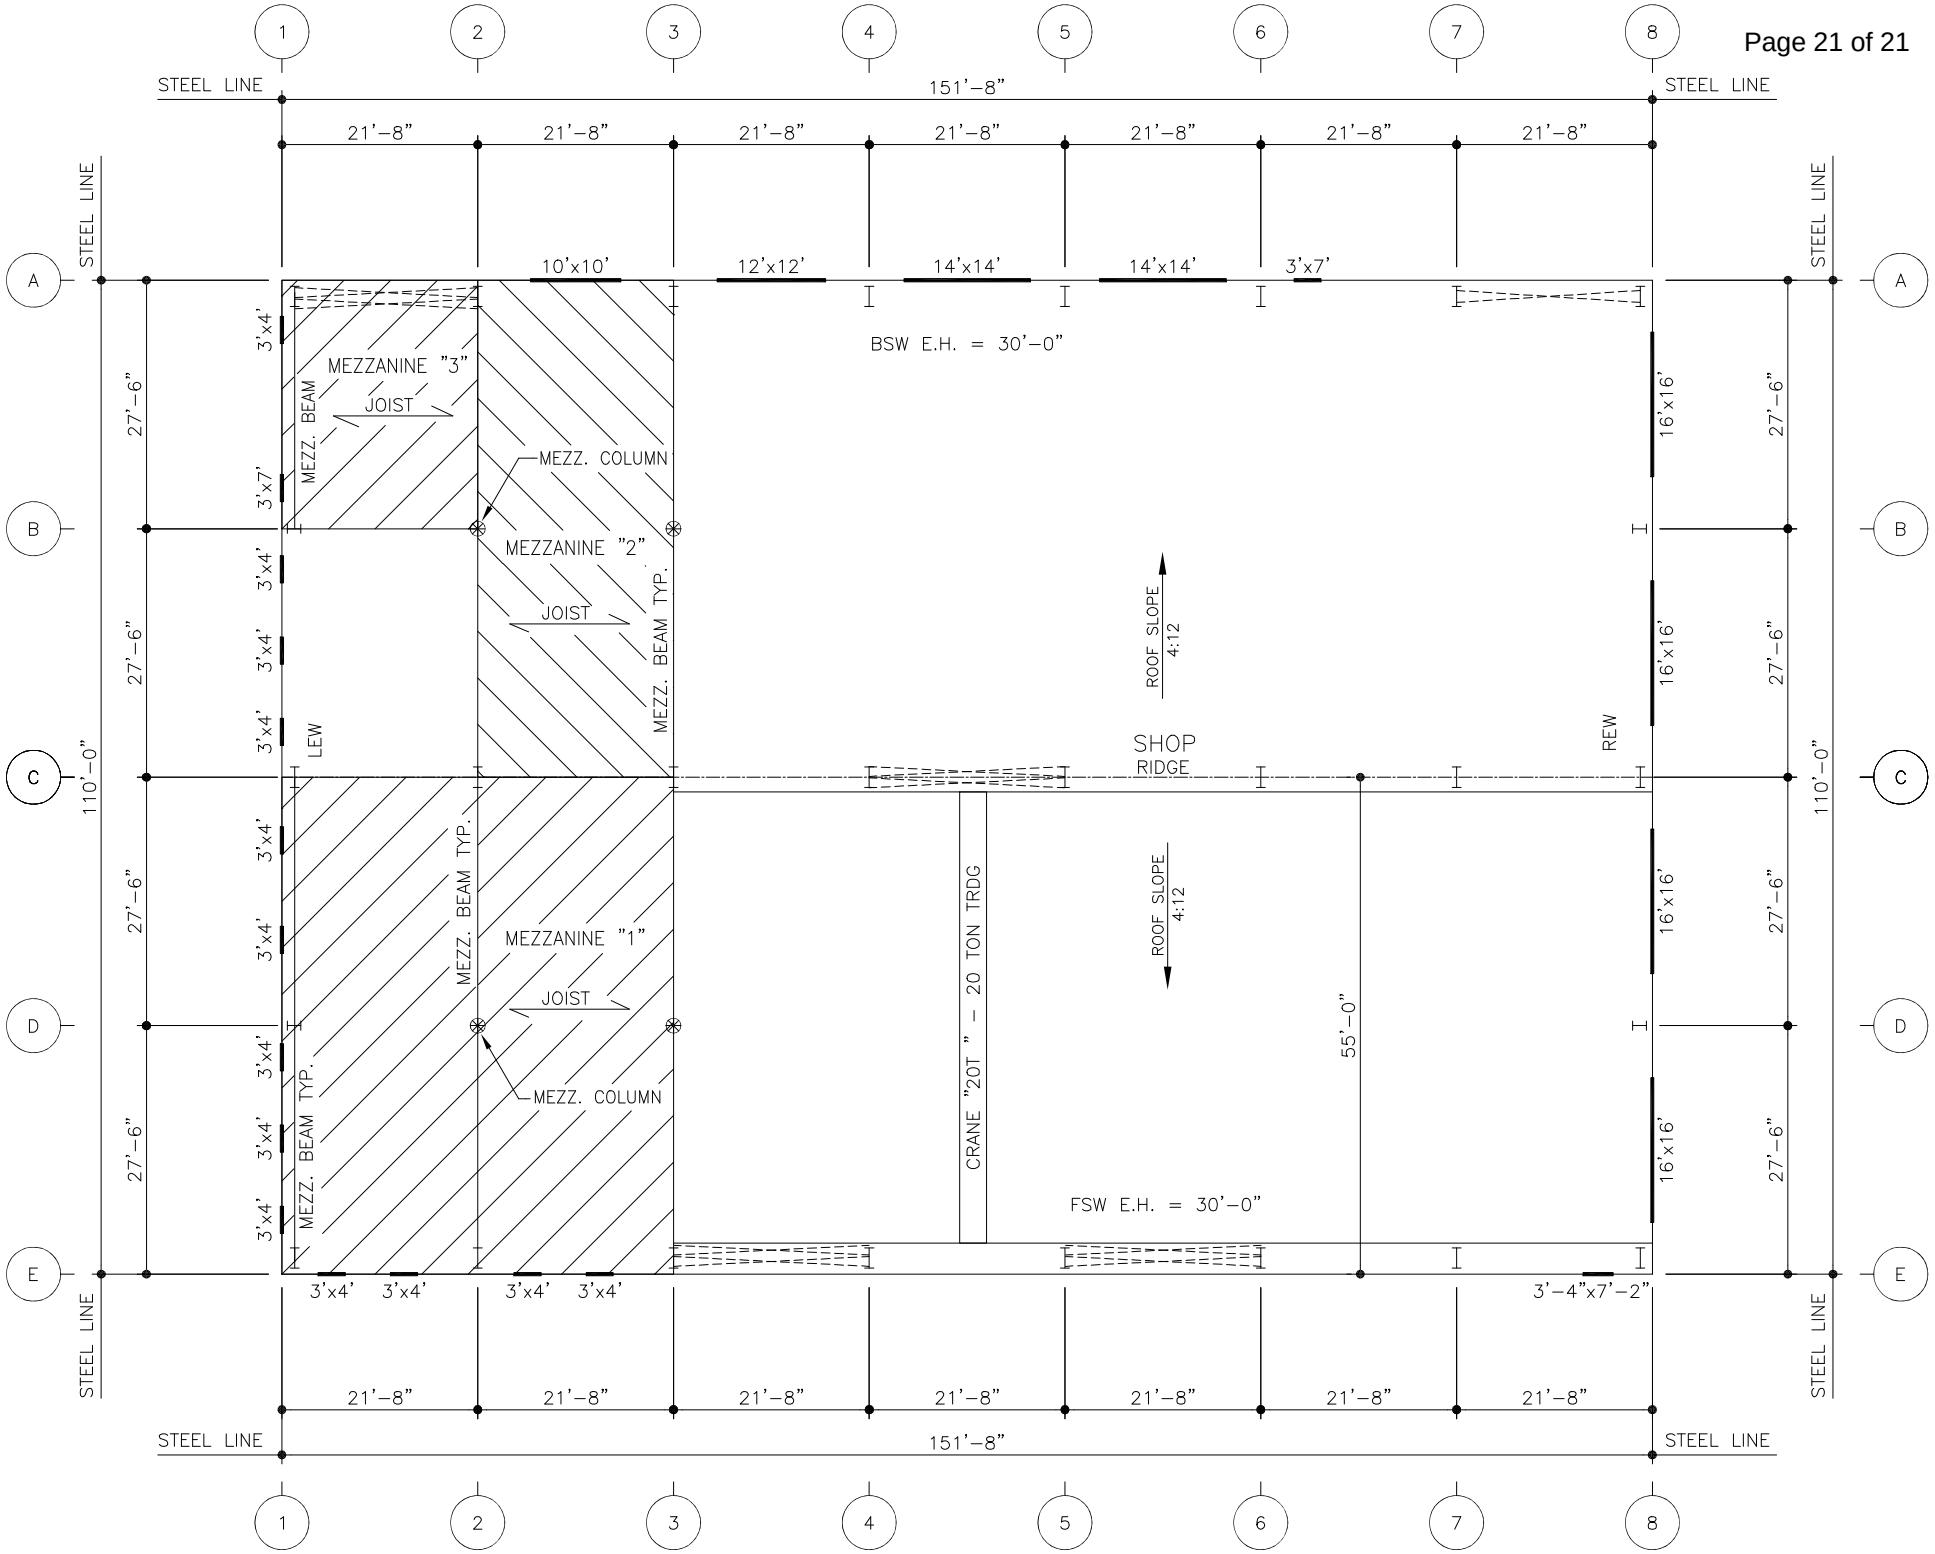
1
2
3
4
5
6
7
8
STEEL LINE
151'-8"
21'-8"
A
B
C
D
E
110'-0"
27'-6"
10'x10'
12'x12'
14'x14'
14'x14'
3'x7'
BSW E.H. = 30'-0"
MEZZANINE "3"
JOIST
MEZZ. BEAM
MEZZ. COLUMN
MEZZANINE "2"
JOIST
MEZZ. BEAM TYP.
3'x4'
3'x7'
LEW
REW
SHOP
RIDGE
ROOF SLOPE
4:12
16'x16'
MEZZANINE "1"
JOIST
MEZZ. COLUMN
CRANE "20T " - 20 TON TRDG
55'-0"
FSW E.H. = 30'-0"
3'-4"x7'-2"