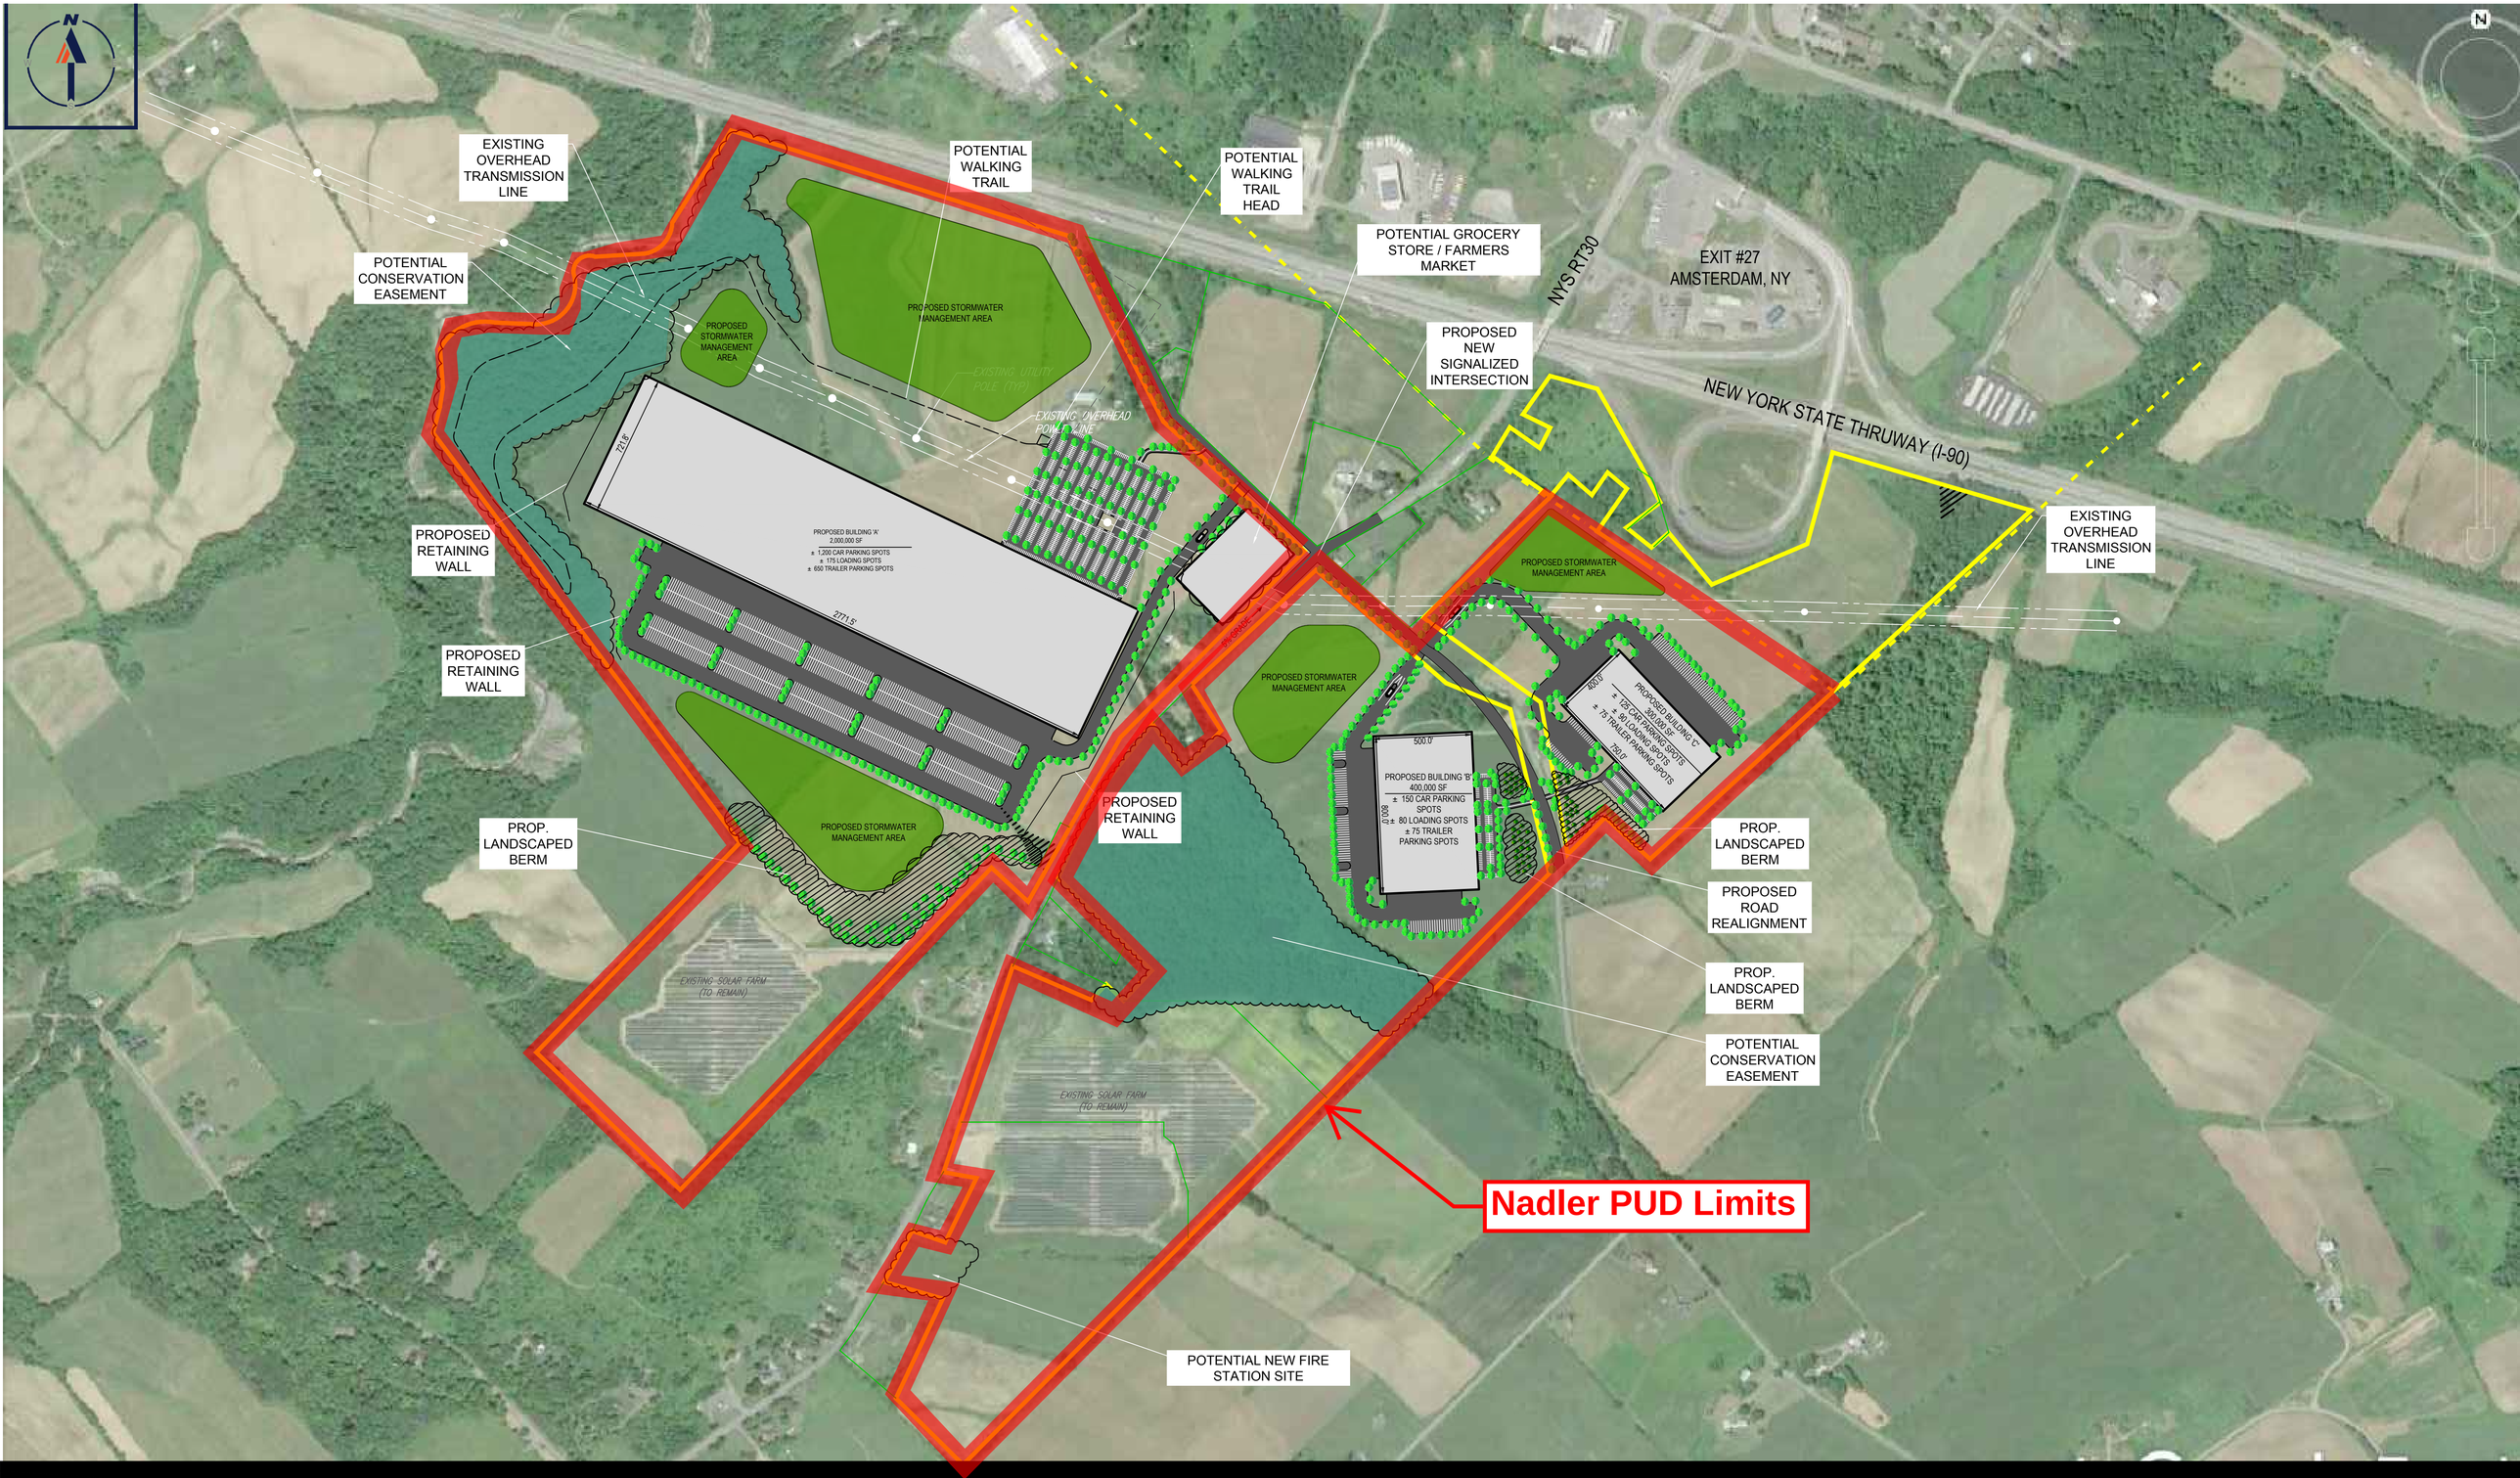


CONCEPTUAL MASTER PLAN - NADLER PUD

ROUTE 30
TOWN OF FLORIDA, NEW YORK
JUNE 16, 2023